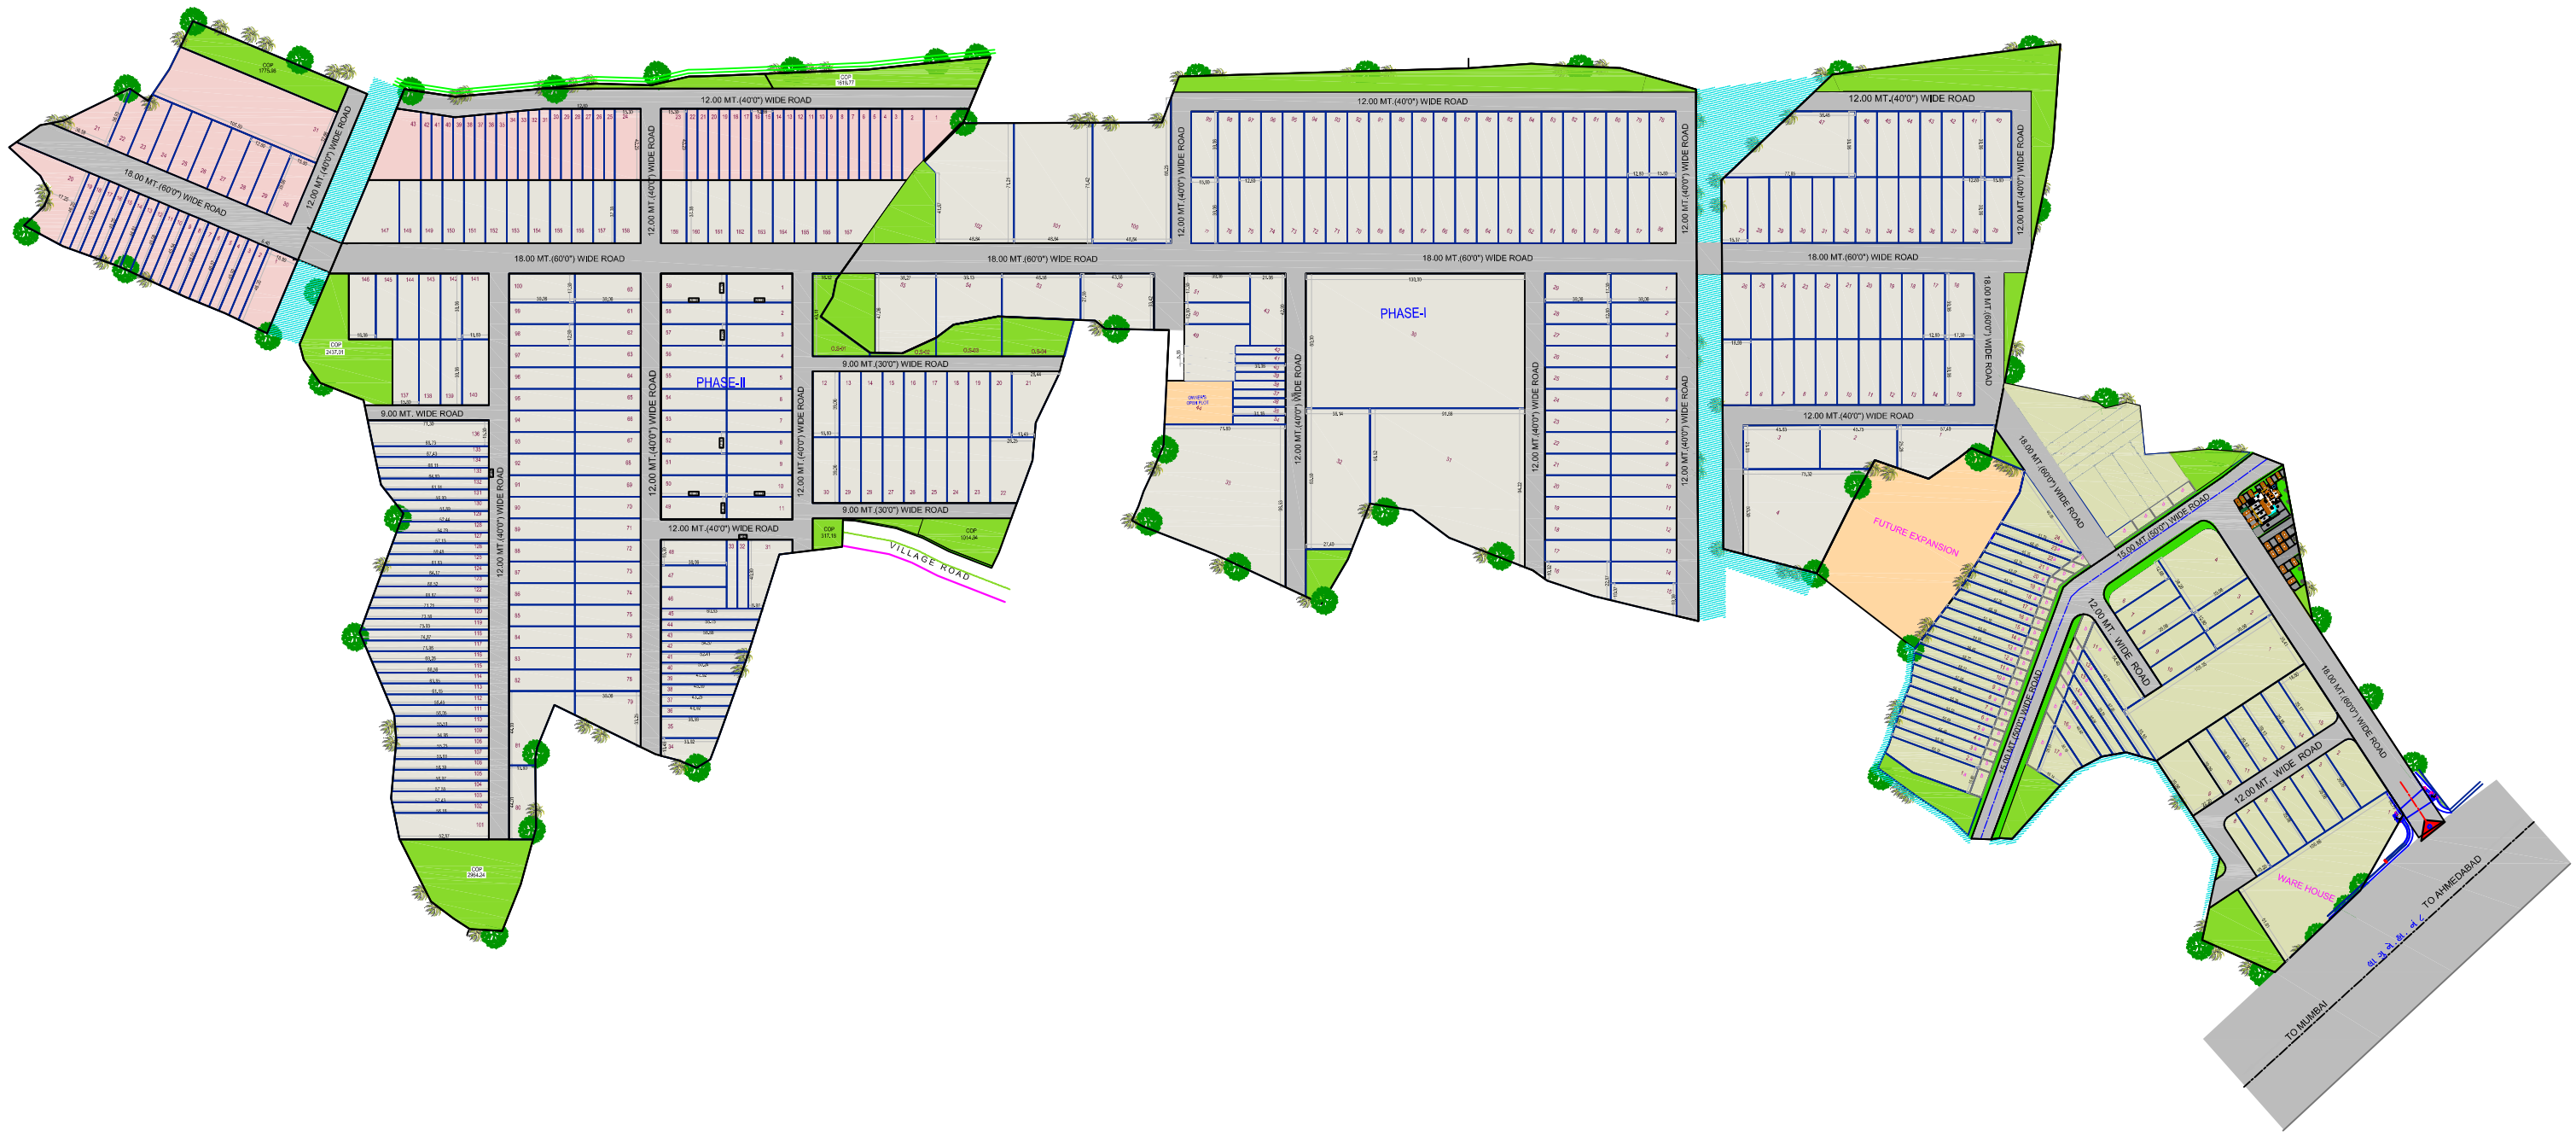

PROJECT:-

FAIRDEAL INDUSTRIAL PARK (PHASE-I & PHASE-II)

NEAR PALSANA

DWG TITLE:- LAY OUT PLAN

DATE:- 06-04-2022

DWG. NO.:-

SCALE:-

REVISIONS

S.NO.	R.NO.	DATE	DESCRIPITION	BY

DRAWN BY:- V.B.C

CHECK BY :-

NORTH:-

REVISION NO:- R0

DESIGNED BY :-

CONSULTING STRUCTURAL ENGINEER
DHARMESH PATEL
B.E.(civil),AMIE,Chartered Engineer
404 - 405 , TRINITY CYGGNUS,
OPP CNG PUMP
UDHNA MAGDALLA ROAD, VESU,SURAT.
PH.(O) 7624011373